ROCKINGHAM PLANNING COMMISSION

NH 111 CORRIDOR & WALL STREET EXTENSION FEASIBILITY STUDY

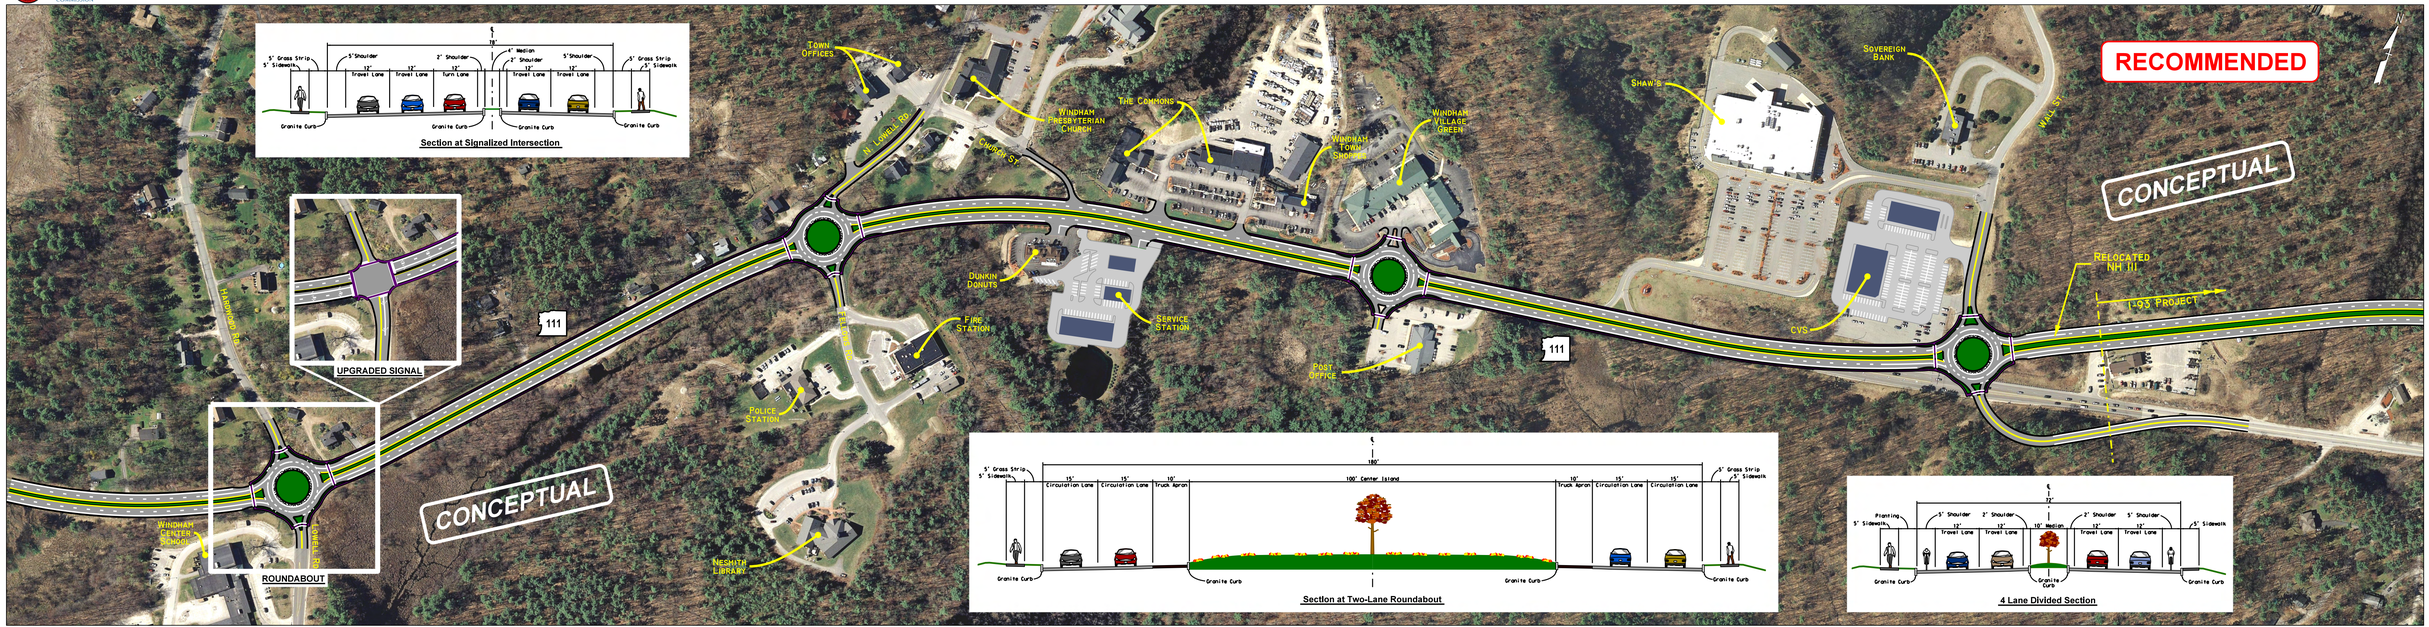

McFarland Johnson

100 50 0 50 100 200
SCALE IN FEET

IN-CORRIDOR TWO LANE ROUNDABOUT ALTERNATIVE